


NOTES — STANDARD SYSTEM BUILD-UP (TYPICAL) · SPECIFICATION SECTION 09 67 23 RESINOUS FLOORING

- 1. Substrate: Concrete mechanically prepared to CSP 3–5 (ICRI 310.2R), clean, sound, and dry.
- 2. Self-leveling urethane cement overlay, colored quartz broadcast to rejection, one clear topcoat (per MavTop UQB-HD System Guide).
- 3. Urethane cement is self-priming; no epoxy primer is installed under the slurry body.
- 4. Thicknesses per the referenced Maverick data sheet / system guide and the component product data sheets. Drawing not to scale.

MAVTOP UQB-HD

STANDARD SYSTEM BUILD-UP · ISOMETRIC, EXPLODED
DWG MAV-TOP-UQB-001 · REV 1 · 10-10-2026

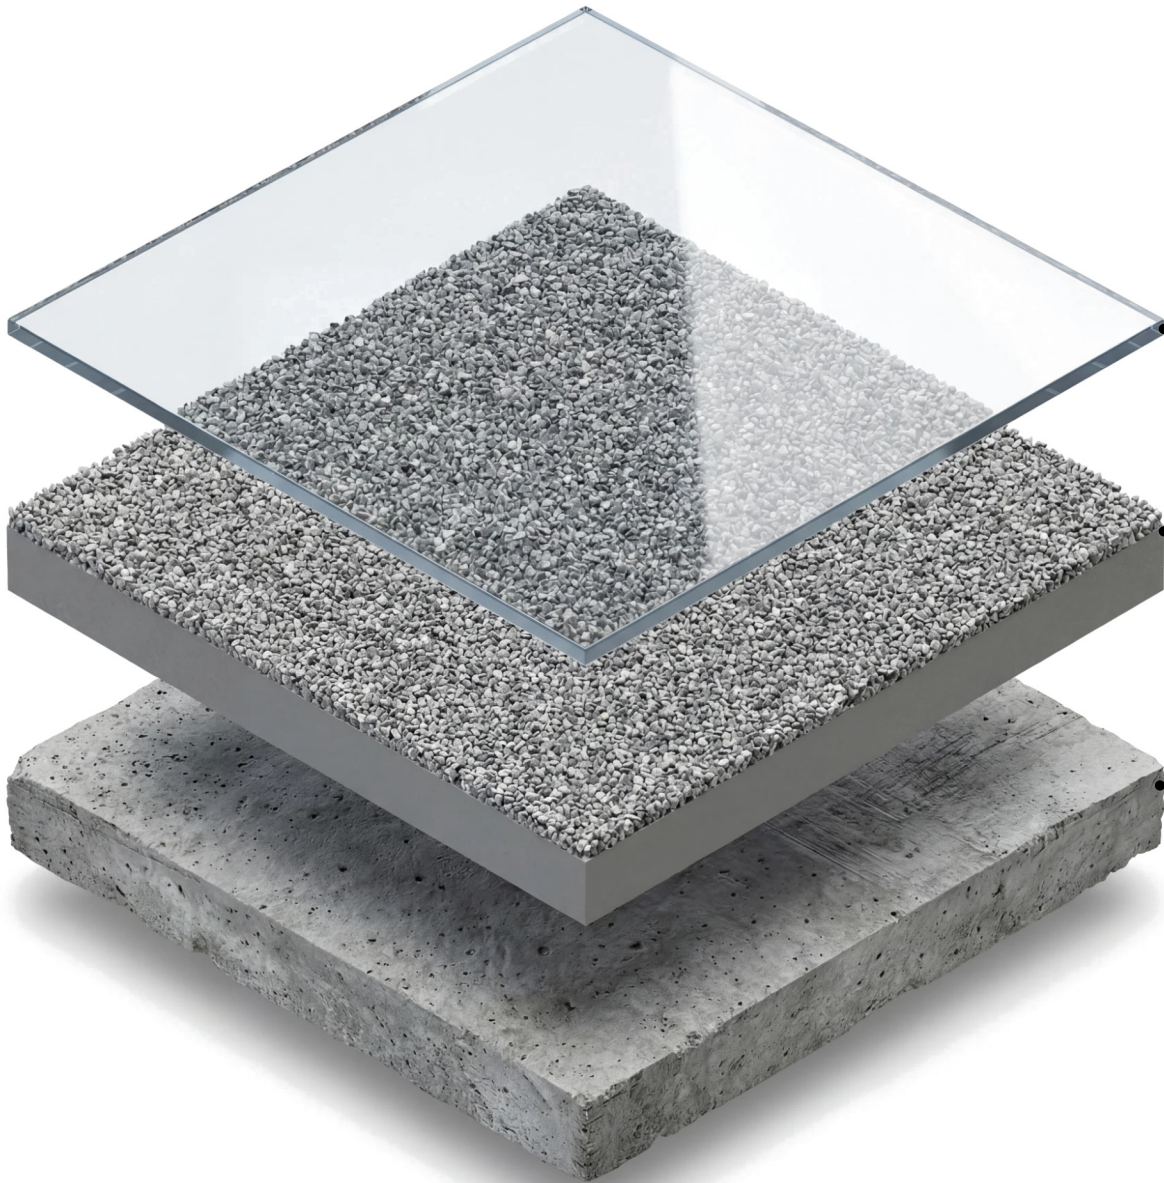

MAVSEAL UPA
Clear Polyaspartic Sealer · 12–16 mils

MAVTOP UQB-HD
Pigmented Urethane Cement with Colored Quartz Broadcast to Rejection · 3/16 in. (1/4 in. after broadcast)

CONCRETE SUBSTRATE
Mechanically Prepared

Dept. ENGINEERING	Technical reference MavTop UQB System Guide	Created by MAVERICK	Approved by		
		Document type SYSTEM BUILD-UP · SCALE: NTS	Document status SHOP DRAWING		
		Title MavTop UQB-HD	DWG No. MAV-TOP-UQB-001		
			Rev. 1	Date of issue 10-10-2026	Sheet 1/1